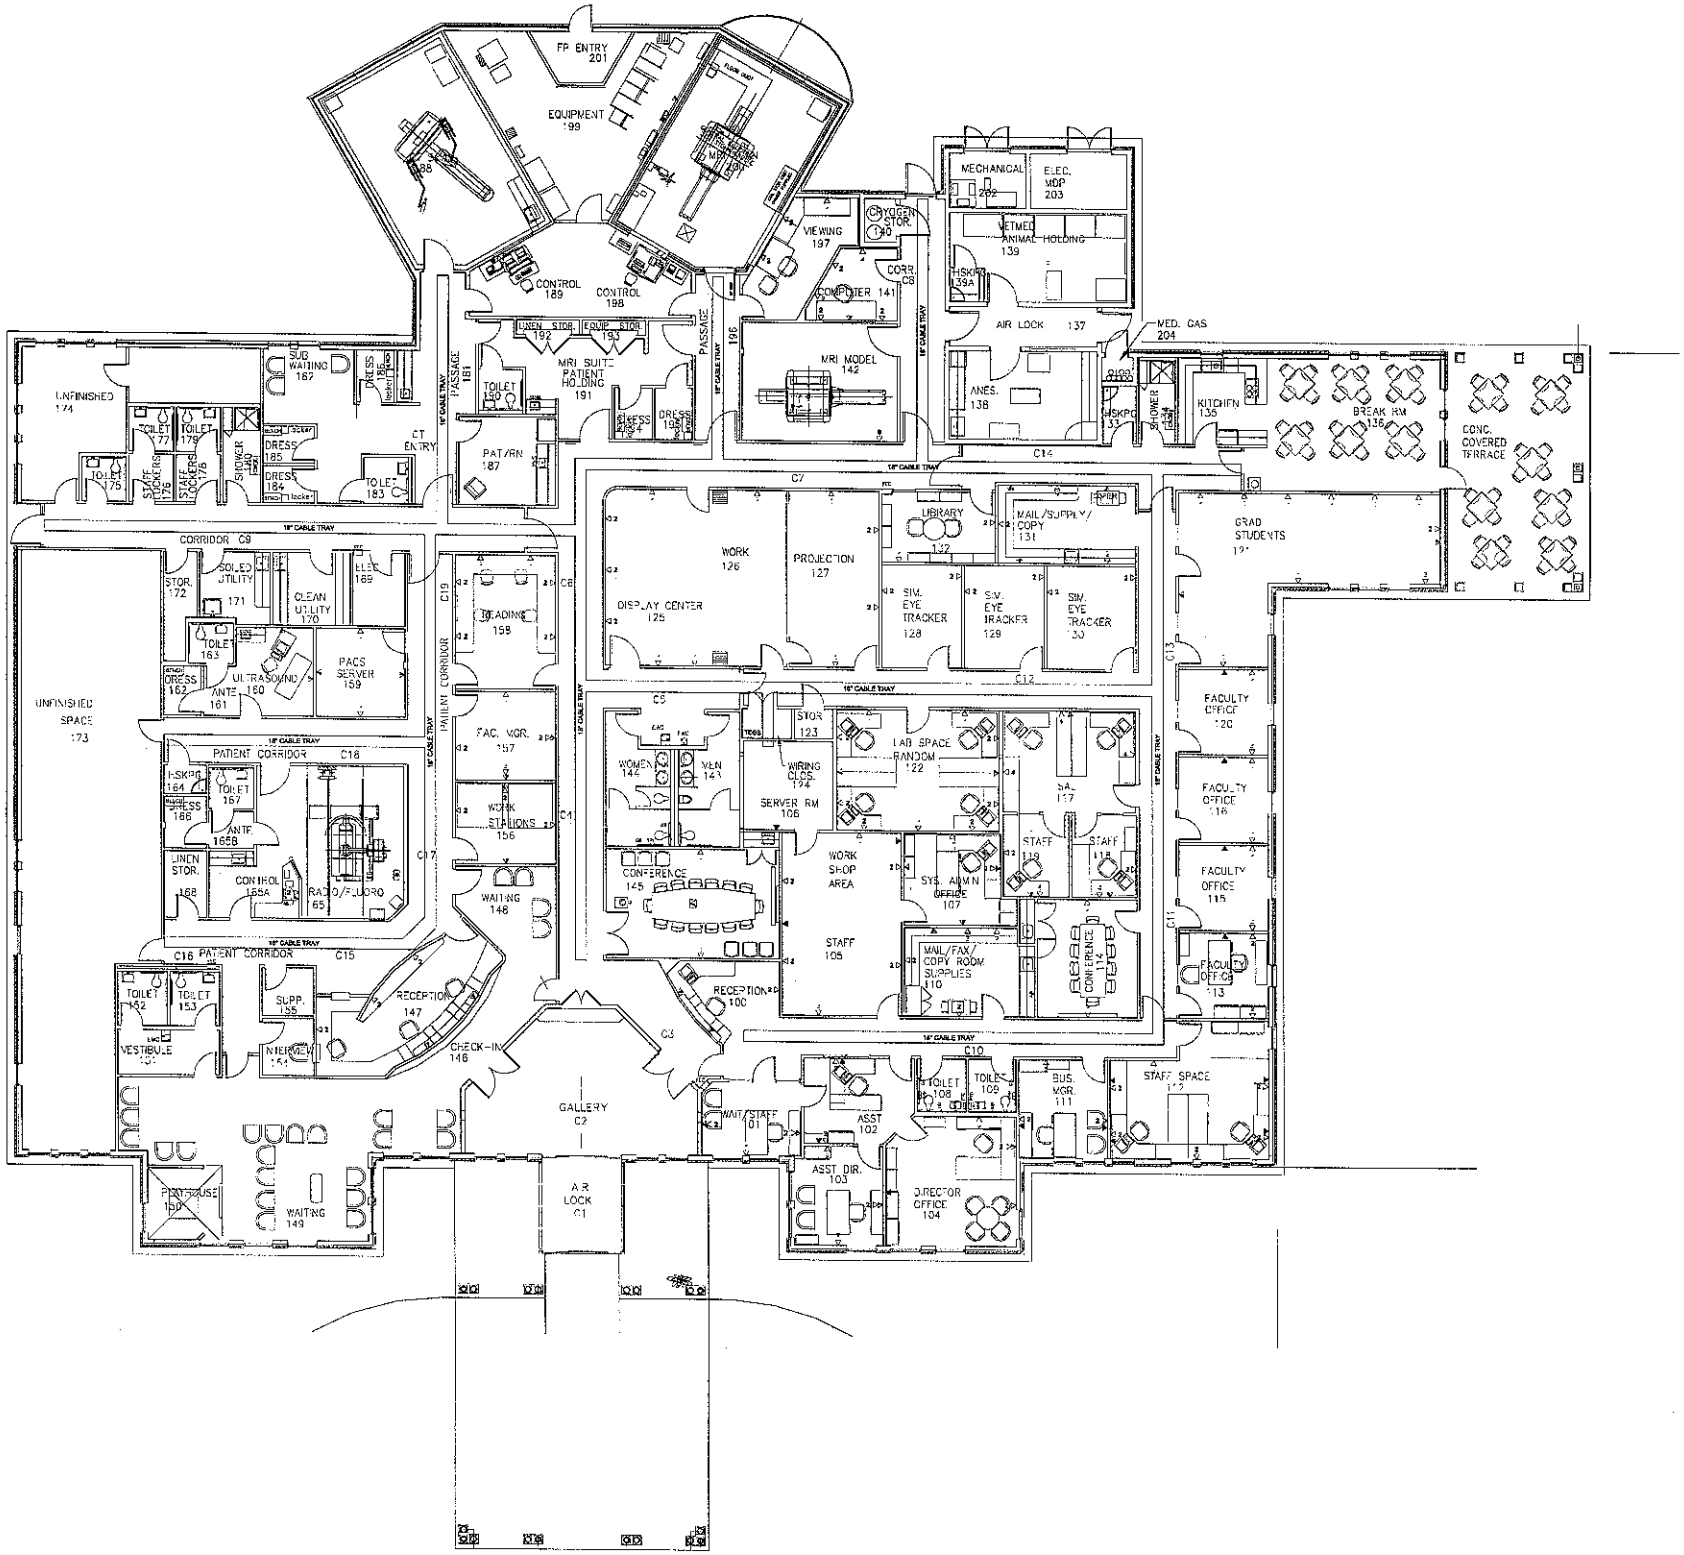
FP ENTRY 201
EQUIPMENT 199
CONTROL 189
CONTROL 198
VIEWING 197
OXYGEN STOR.
COMPUTER 141
CORR. C8
MECHANICAL 202
ELEC. MDP 203
VETMED ANIMAL HOLDING 139
HSKPG 139A
AIR LOCK 137
MED. GAS 204
ANES. 138
HSKPG 133
SHOWER 134
KITCHEN 135
BREAK RM 136
CONC. COVERED TERRACE
MRI MODEL 142
MRI SUITE PATIENT HOLDING 191
UNEN. STOR. 192
EQUIP. STOR. 193
PASSAGE 196
PASSAGE 181
TOILET 190
DRESS 194
DRESS 195
PATARN 187
SUB WAITING 187
DRESS 186
DRESS 185
DRESS 184
TOILET 183
CT ENTRY
UNFINISHED 174
TOILET 177
TOILET 176
TOILET 175
STAFF LOCKERS 175
STAFF LOCKERS 176
SHOWER 174
CORRIDOR C9
STOR. 172
SOILED UTILITY 171
CLEAN UTILITY 170
ELEC. 169
TOILET 163
DRESS 162
ANTE 161
ULTRASOUND 160
PACS SERVER 159
UNFINISHED SPACE 173
PATIENT CORRIDOR C18
HSKPG 164
TOILET 167
DRESS 166
ANTE 165B
LINEN STOR. 168
CONTROL 165A
RADIO/FLUORO 165
PATIENT CORRIDOR C15
PATIENT CORRIDOR C16
TOILET 152
TOILET 153
VESTIBULE 151
SUPP. 155
NURSE 154
RECEPTION 147
CHECK-IN 146
WAITING 149
PLAYHOUSE 150
GALLERY C2
AIR LOCK C1
C3
C5
C6
C7
C8
C10
C11
C12
C13
C14
C17
C19
PATIENT CORRIDOR
LOADING 158
FAC. MGR. 157
WORK STATIONS 156
WAITING 148
WORK 126
PROJECTION 127
DISPLAY CENTER 125
LIBRARY 132
MAIL/SUPPLY/COPY 131
SIM. EYE TRACKER 128
SIM. EYE TRACKER 129
SIM. EYE TRACKER 130
GRAD STUDENTS 19
FACULTY OFFICE 120
FACULTY OFFICE 116
FACULTY OFFICE 115
FACULTY OFFICE 113
WOMEN 142
MEN 143
STOR. 123
WIRING CLOS. 124
SERVER RM 106
LAB SPACE RANDOM 122
SAL 117
STAFF 119
STAFF 118
CONFERENCE 145
WORK SHOP AREA
SYS. ADMIN OFFICE 107
STAFF 105
MAIL/FAX/COPY ROOM SUPPLIES 110
CONFERENCE 114
RECEPTION 100
WAIT/STAFF 101
ASST 102
ASST. DIR. 103
DIRECTOR OFFICE 104
TOILET 108
TOILET 109
BUS. MGR. 111
STAFF SPACE 112